Concept Plan

trinity Alkimos

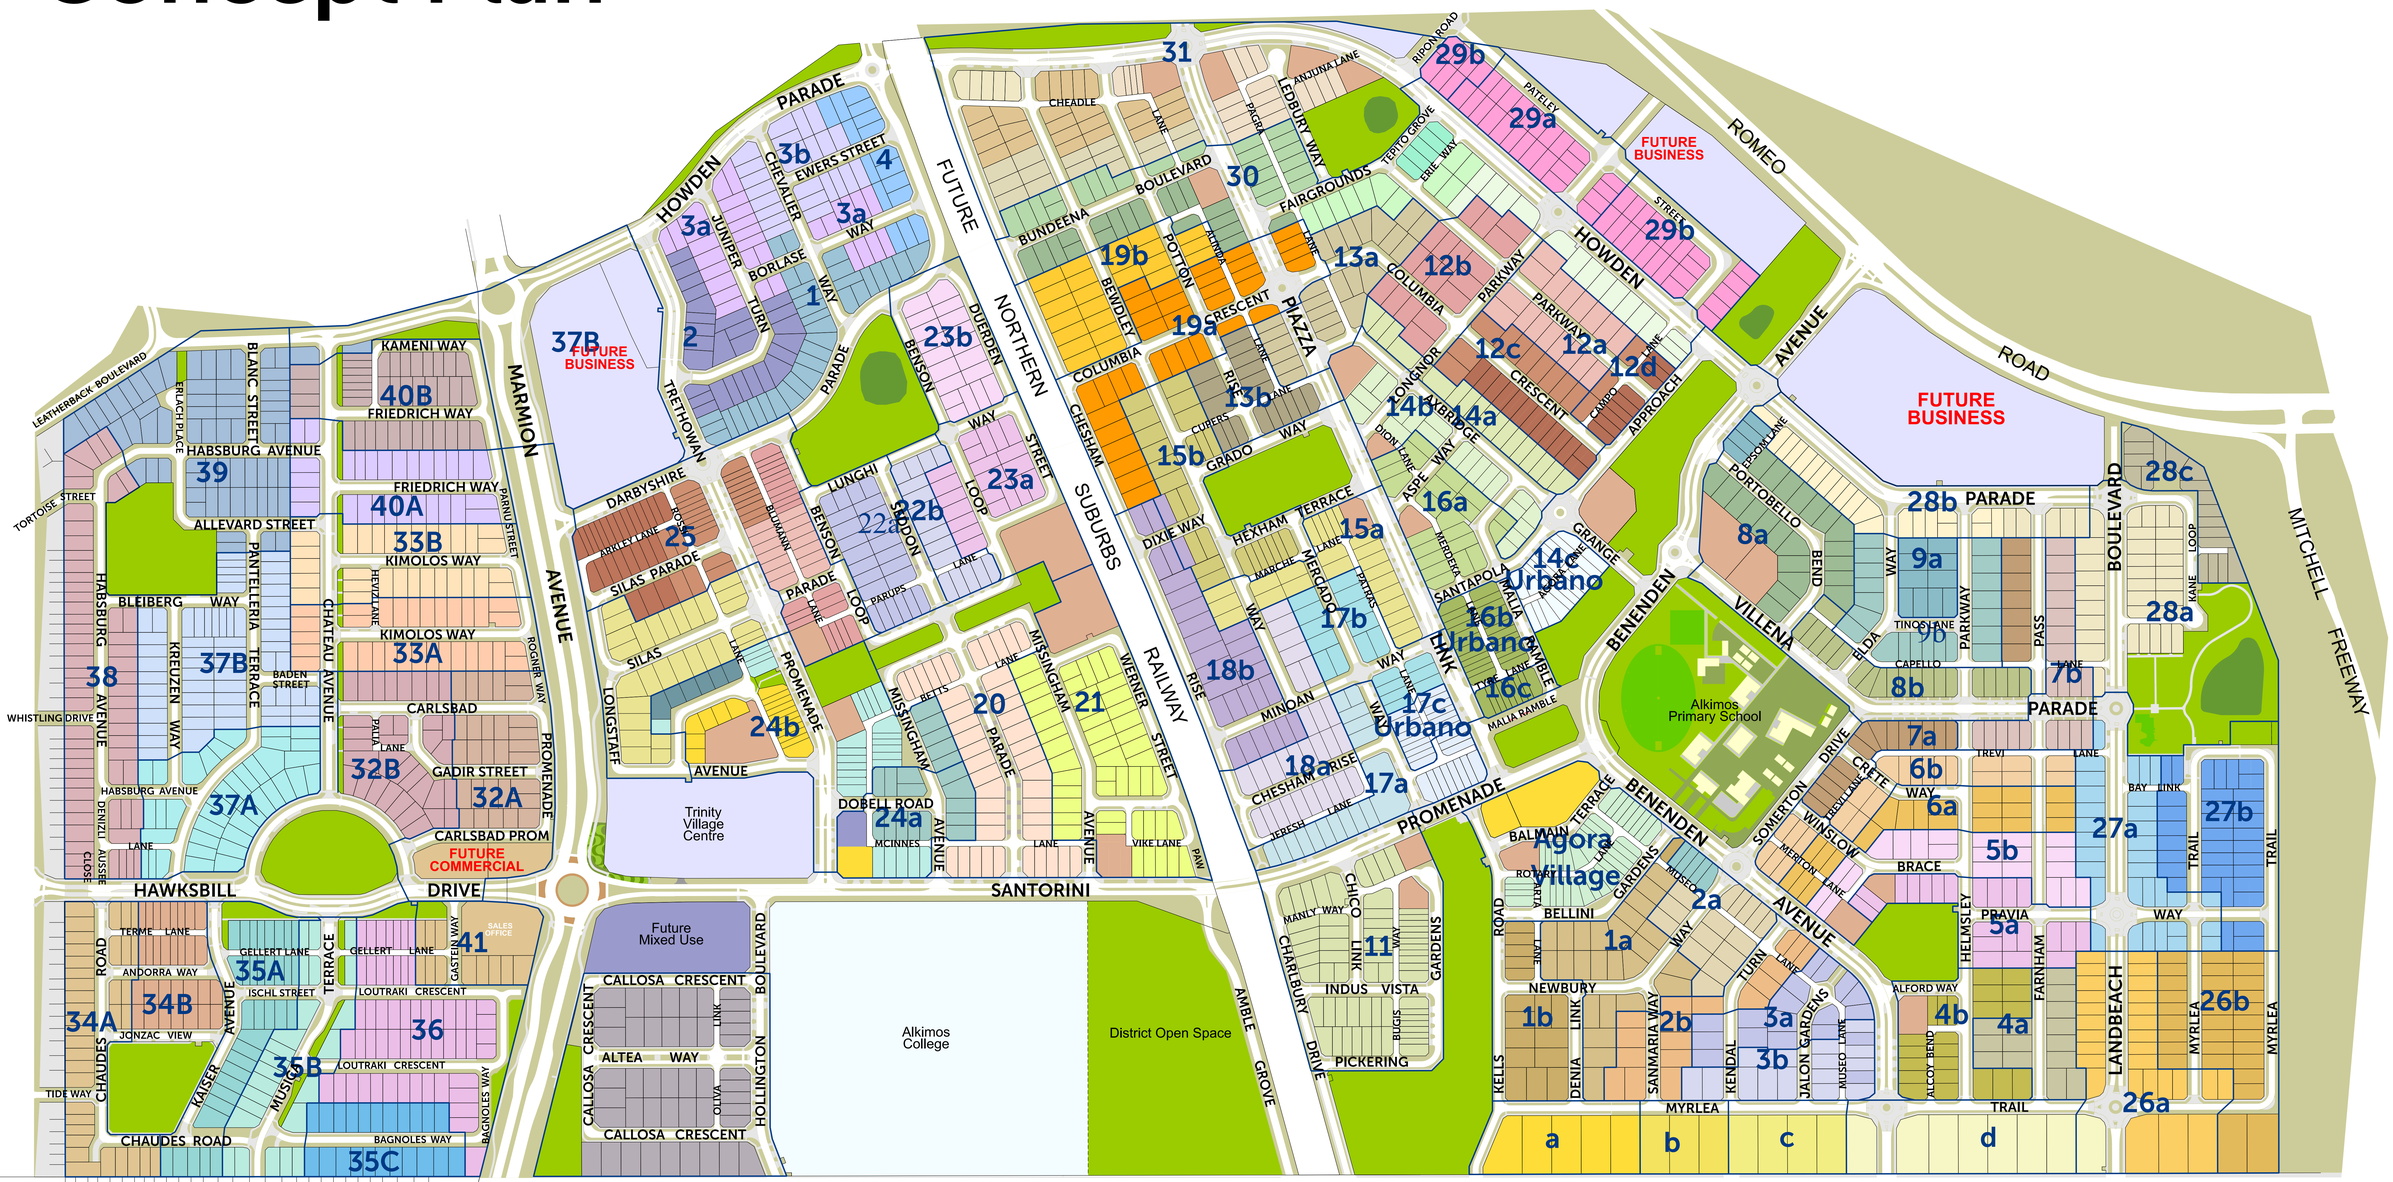

4 December 2023

Trinity Alkimos

SATTERLEY

V:\PROJECTS\06\10\10791\carto\custom graphics\estate plans\Concept Plan with Stages.dgn